


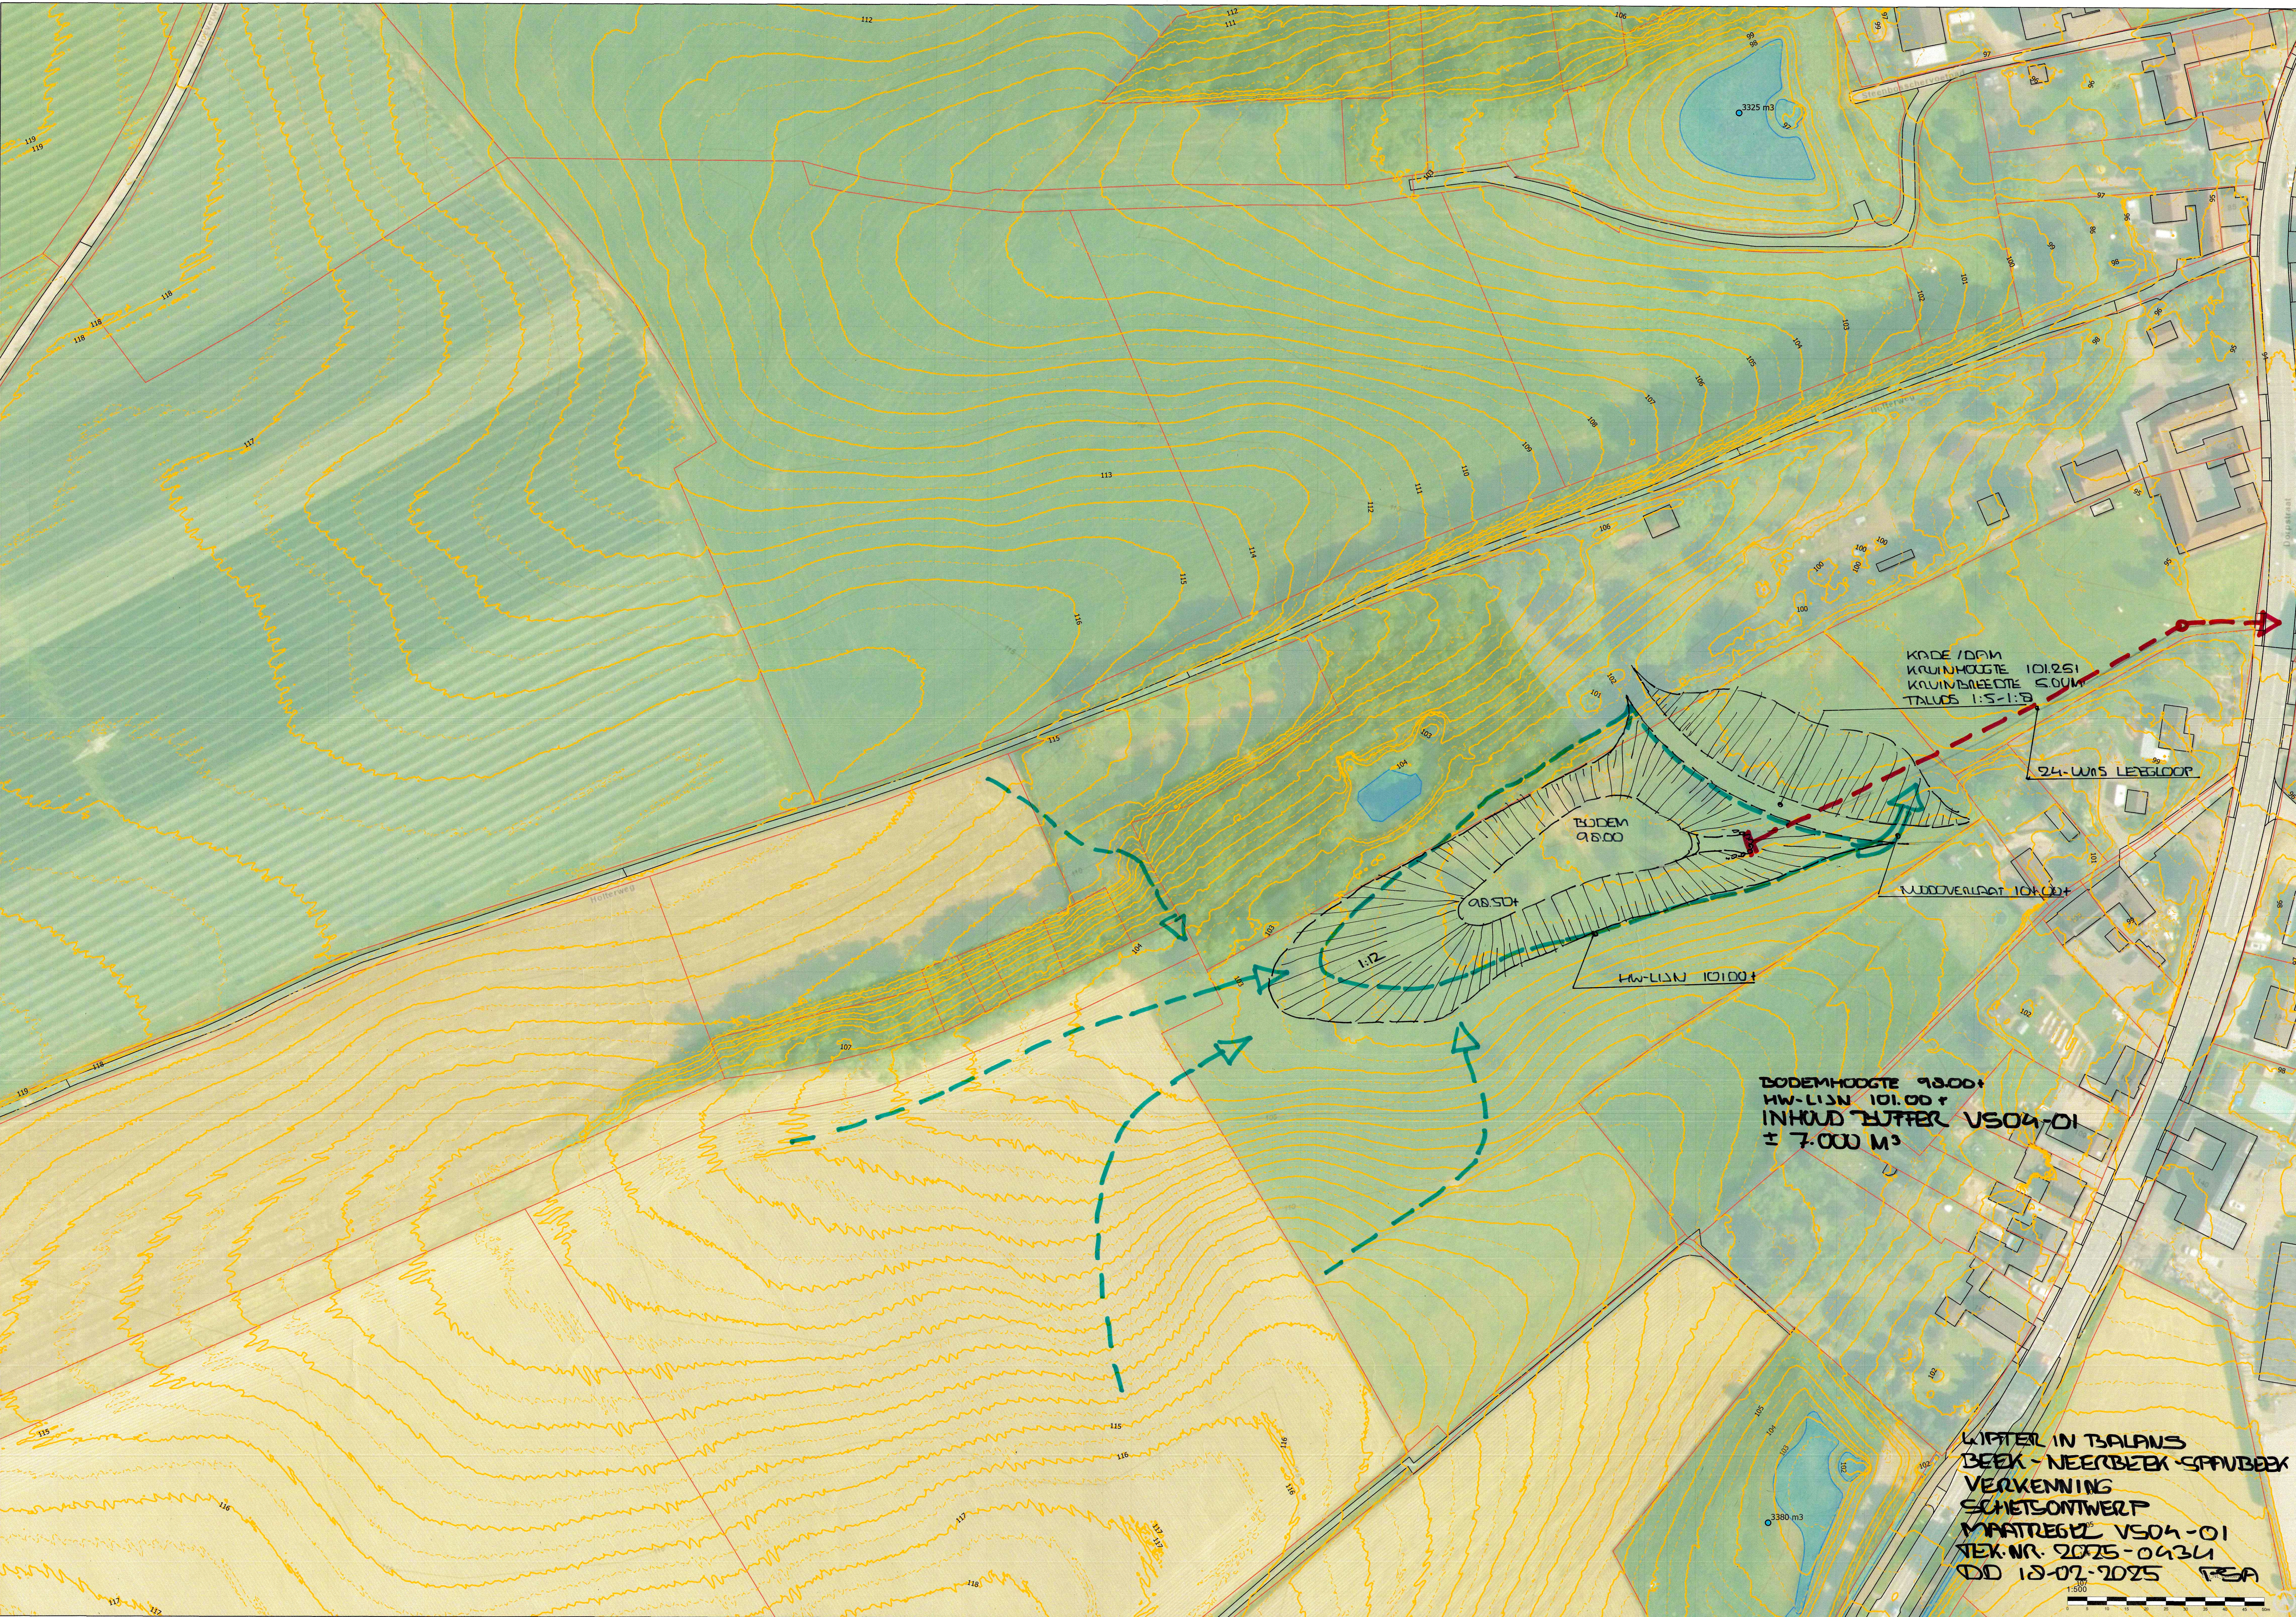

KADE / DAM
KRUINHOGTE 101.251
KRUINBREEDTE 50M
TALUDS 1:5-1:8

24. WAS LEEGLOOP

WUDDOVERLAT 101.001

HW-LIEN 101.001

BODEMHOGTE 98.001
HW-LIEN 101.001
INHOUD BUTTER VS04-01
± 7.000 M³

WATER IN BALANS
BEEK - NEERBEEK - SPANBEEK
VERKENNING
SCHETSONTWERP
MAATREGEL VS04-01
TEK.NR. 2025-04341
DD 18-07-2025 PEA

